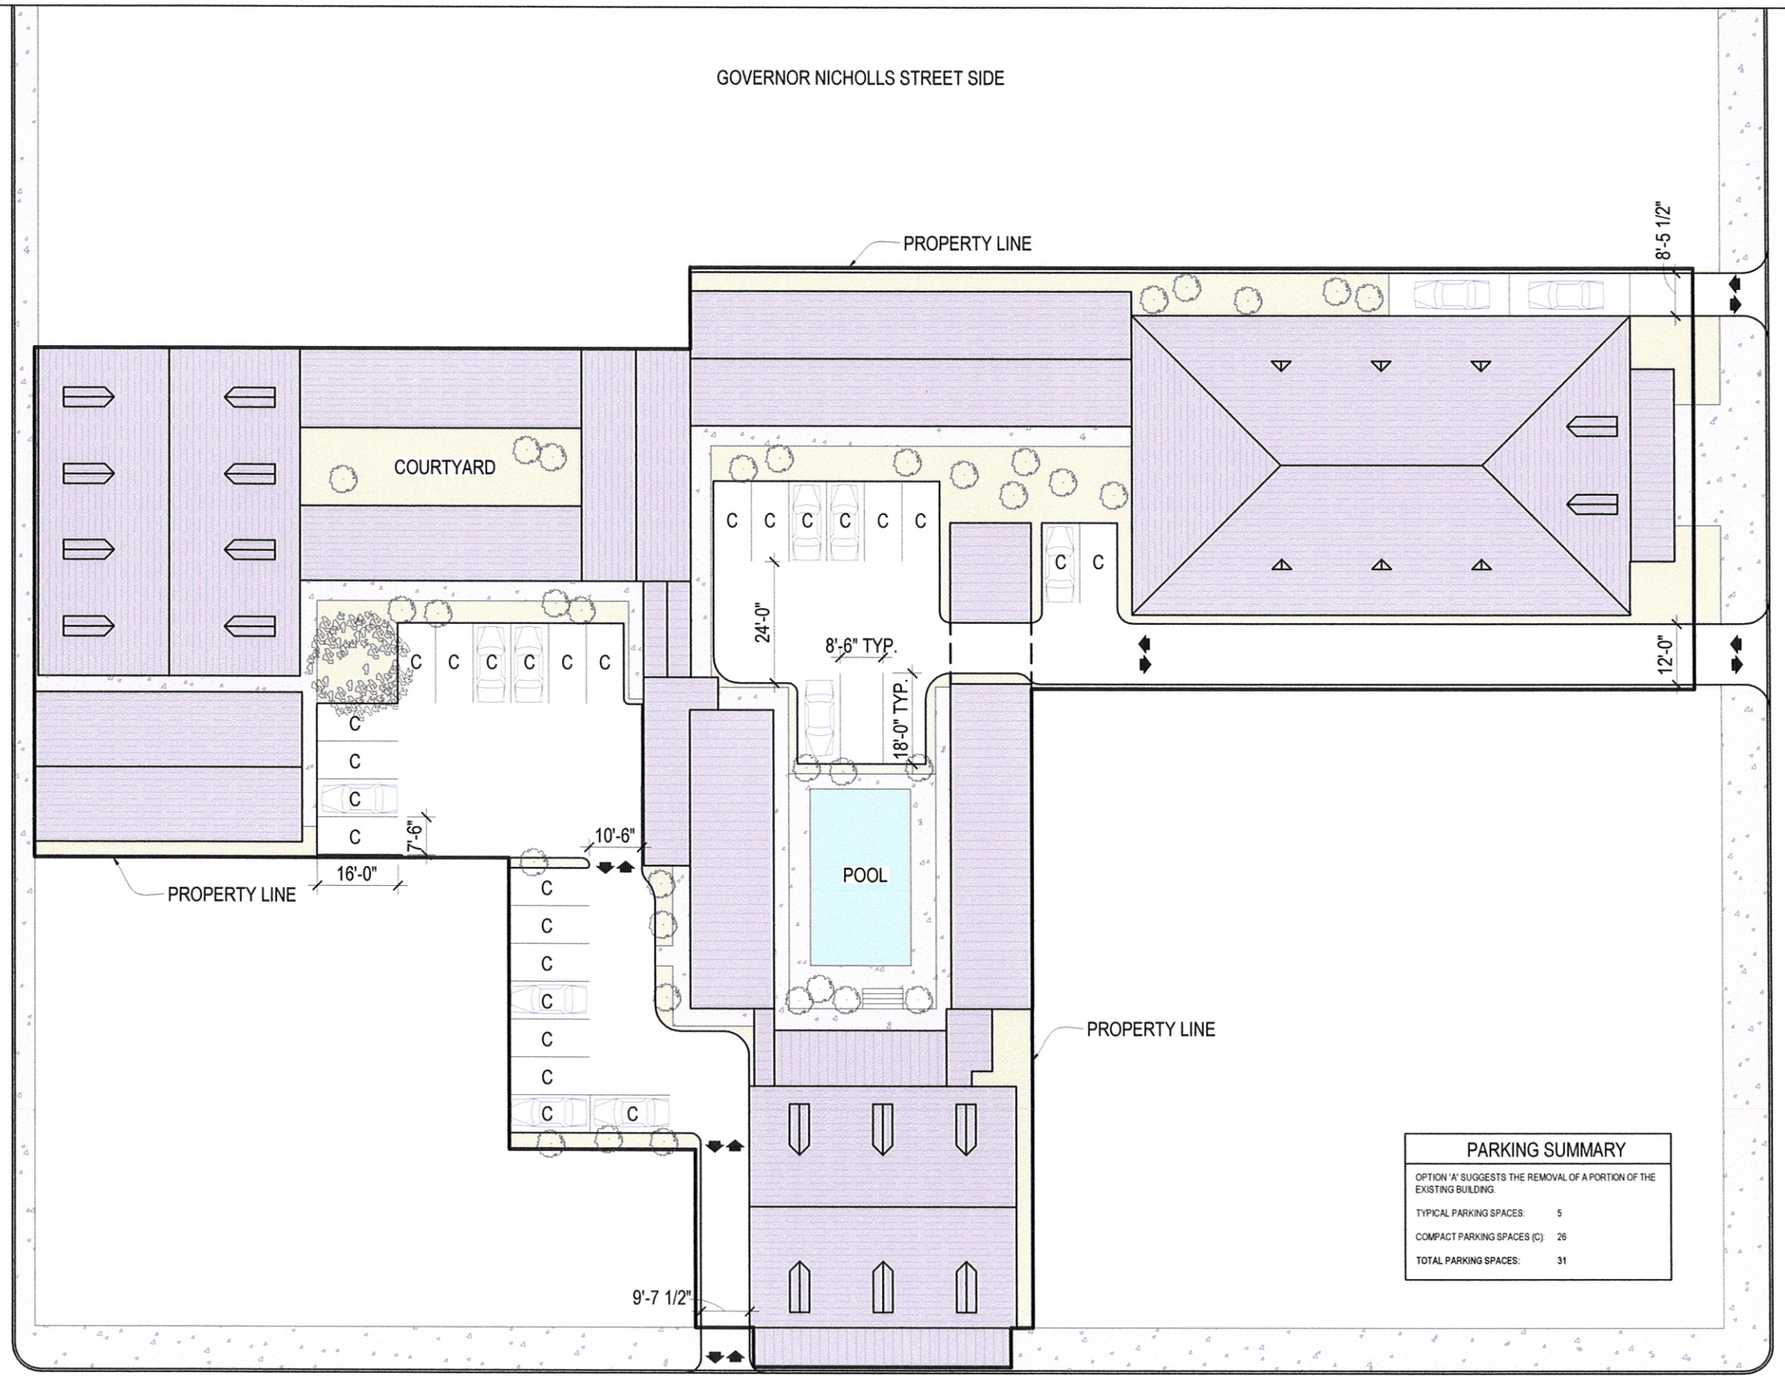

PARKING SUMMARY	
OPTION 'A' SUGGESTS THE REMOVAL OF A PORTION OF THE EXISTING BUILDING.	
TYPICAL PARKING SPACES:	5
COMPACT PARKING SPACES (C):	26
TOTAL PARKING SPACES:	31

1 / A1.00 SITE PLAN - OPTION 'A'
1" = 30'-0"

VergesRome Architects
320 N. Carrollton Avenue, Suite 100
New Orleans, Louisiana 70119
t. 504.488.7739 f. 504.488.7743
www.VergesRome.com
© copyright 2006

MAISON HOSPITALIARE

DATE ISSUED:	18 JULY 2007
REVISED:	01 AUGUST 2007
REVISED:	
REVISED:	
REVISED:	
DRAWN BY:	ER, TDB
CHECKED BY:	CEV

PHASE:
PROGRAMMING DOCUMENTS

07056

TITLE:
SITE PLAN
OPTION 'A'

SHEET:
A1.00