PARKING LEGEND:

REQUIRED PARKING:

RETAIL: 1/200 S.F. = 17,620 S.F./200 S.F. = 89.
RESTAURANT: 1/150 = 3,008 S.F./150S.F. = 21.
TOTAL REQUIRED PARKING = 110

PROVIDED PARKING:

118 STANDARD 9'-0" PARKING SPACES
4 HANDICAPPED PARKING SPACES
122 TOTAL PARKING SPACES

PARKING IS ABOVE REQUIRED BY 12 PARKING SPACES.

REQUIRED PARKING - BANK: 1/200 S.F. = 3,000 S.F./ 200 = 15.

PROVIDED PARKING

25 STANDARD 9'-0" PARKING SPACES
1 HANDICAPPED PARKING SPACE
26 TOTAL PARKING SPACES

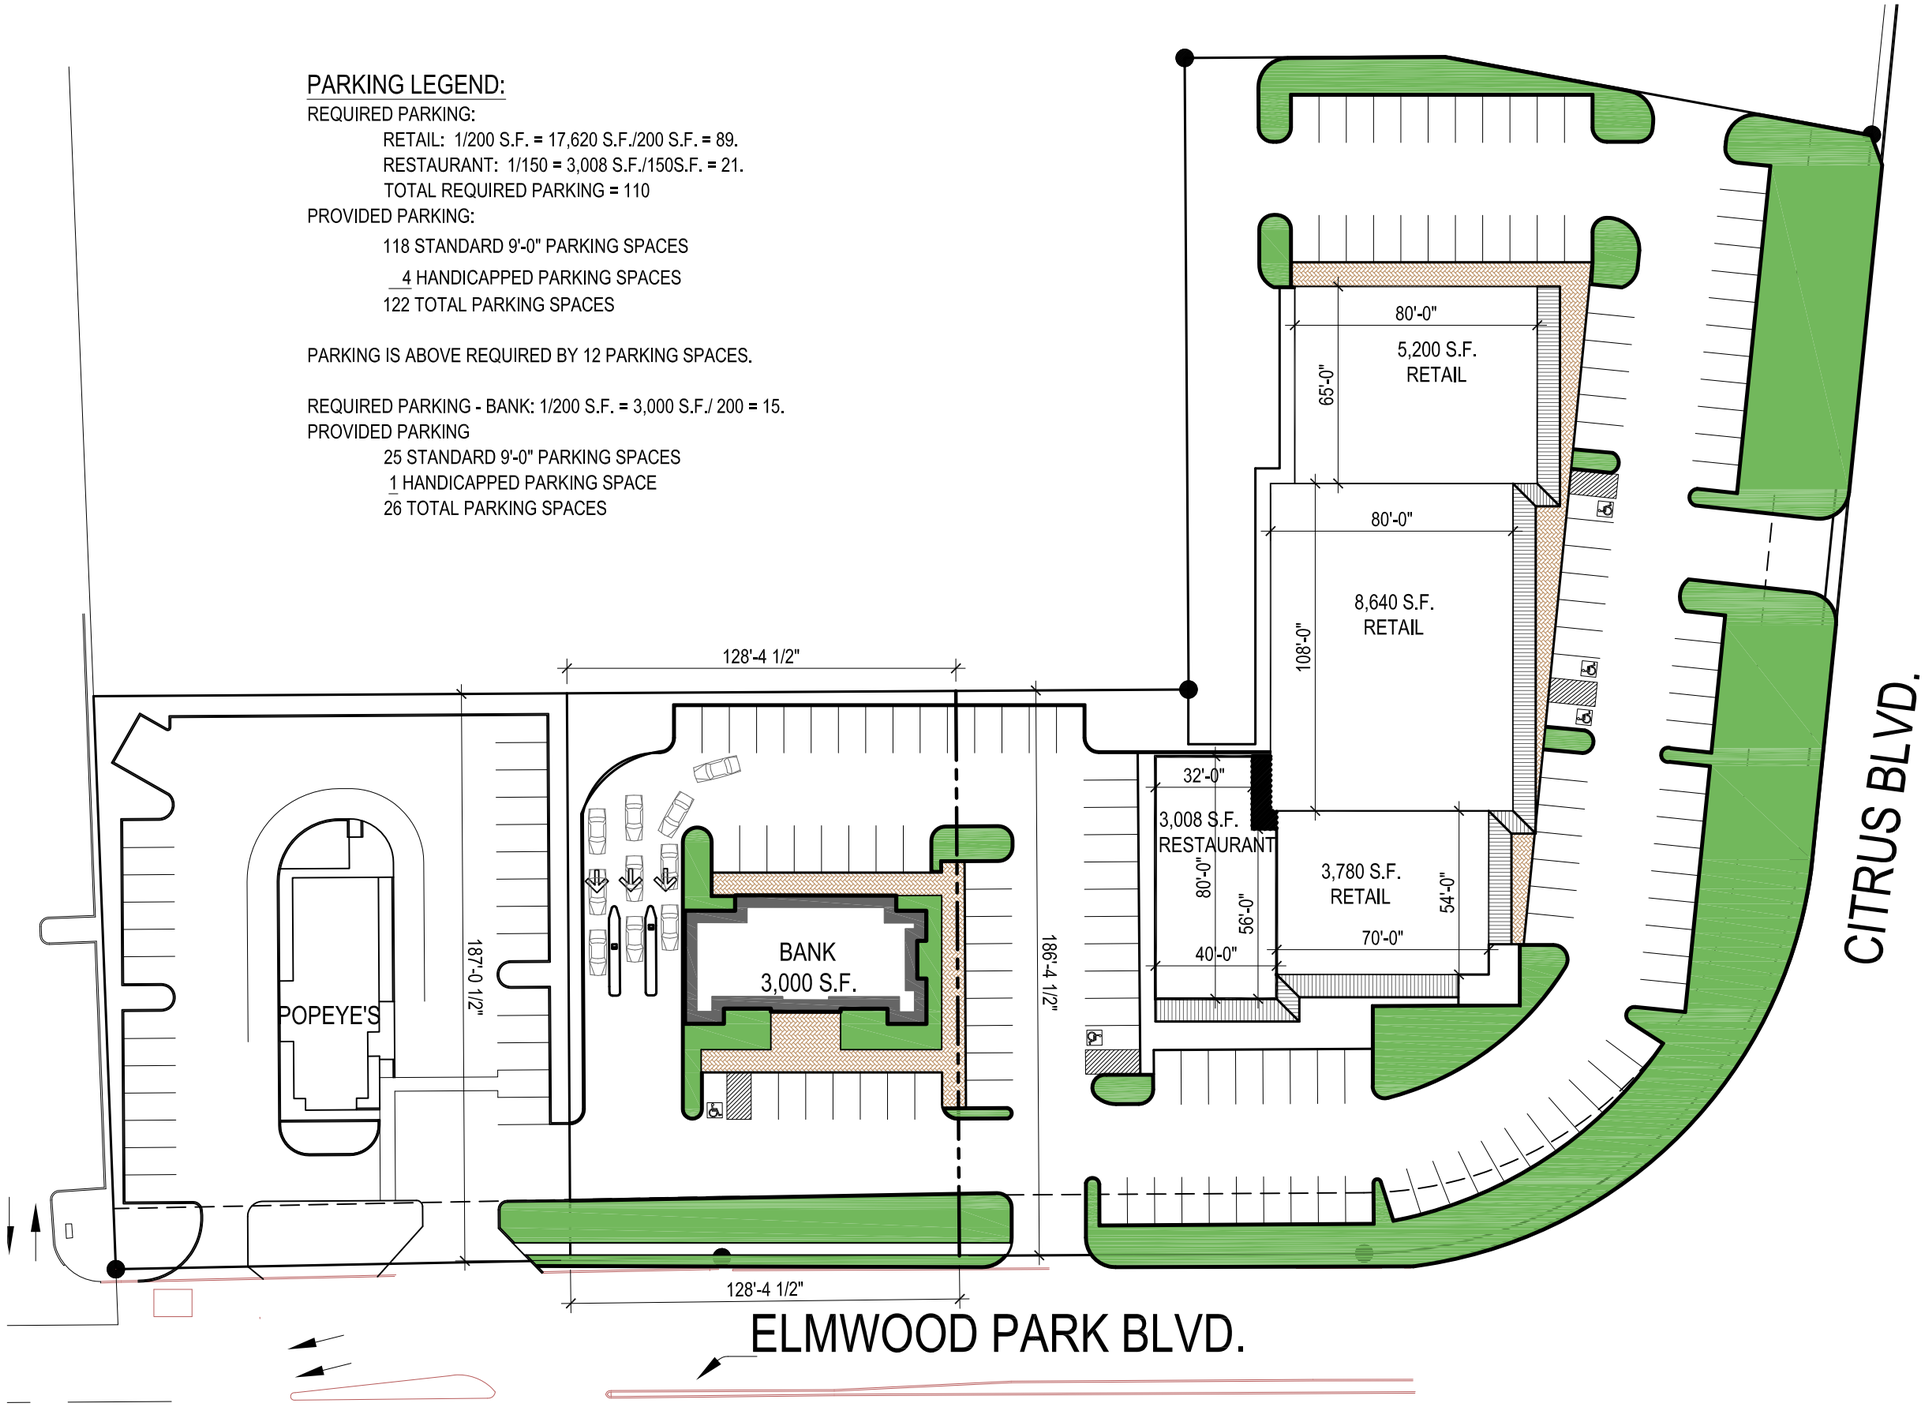

1 SITE PLAN – SCHEME #1
AS1.0 1" = 50'-0"

VergesRome Architects
320 N. Carrollton Avenue, Suite 100
New Orleans, Louisiana 70119
t. 504.488.7739 f. 504.488.7743
www.VergesRome.com

© copyright 2006

LAURICELLA LAND COMPANY, L.L.C.

CONTACT: LOUIS V. LAURICELLA
DIRECTOR OF DEVELOPMENT
(504) 733-1800

CITRUS CURVE RETAIL DEVELOPMENT
CITRUS BLVD. @ ELMWOOD PARK BLVD.

LAURICELLA LAND CO., LLC

CITRUS BLVD. @ ELMWOOD PARK BLVD.

HARAHAN, LOUISIANA

DATE ISSUED:	15 MAY 2007
REVISED:	17 SEPT 2007
REVISED:	20 SEPT 2007
REVISED:	12 NOV 2007
REVISED:	
DRAWN BY:	SCP
CHECKED BY:	CEV

PHASE:
SCHEMATIC DESIGN DOCUMENTS

07009-A

TITLE:
SCHEME #1

SHEET:
AS1.0